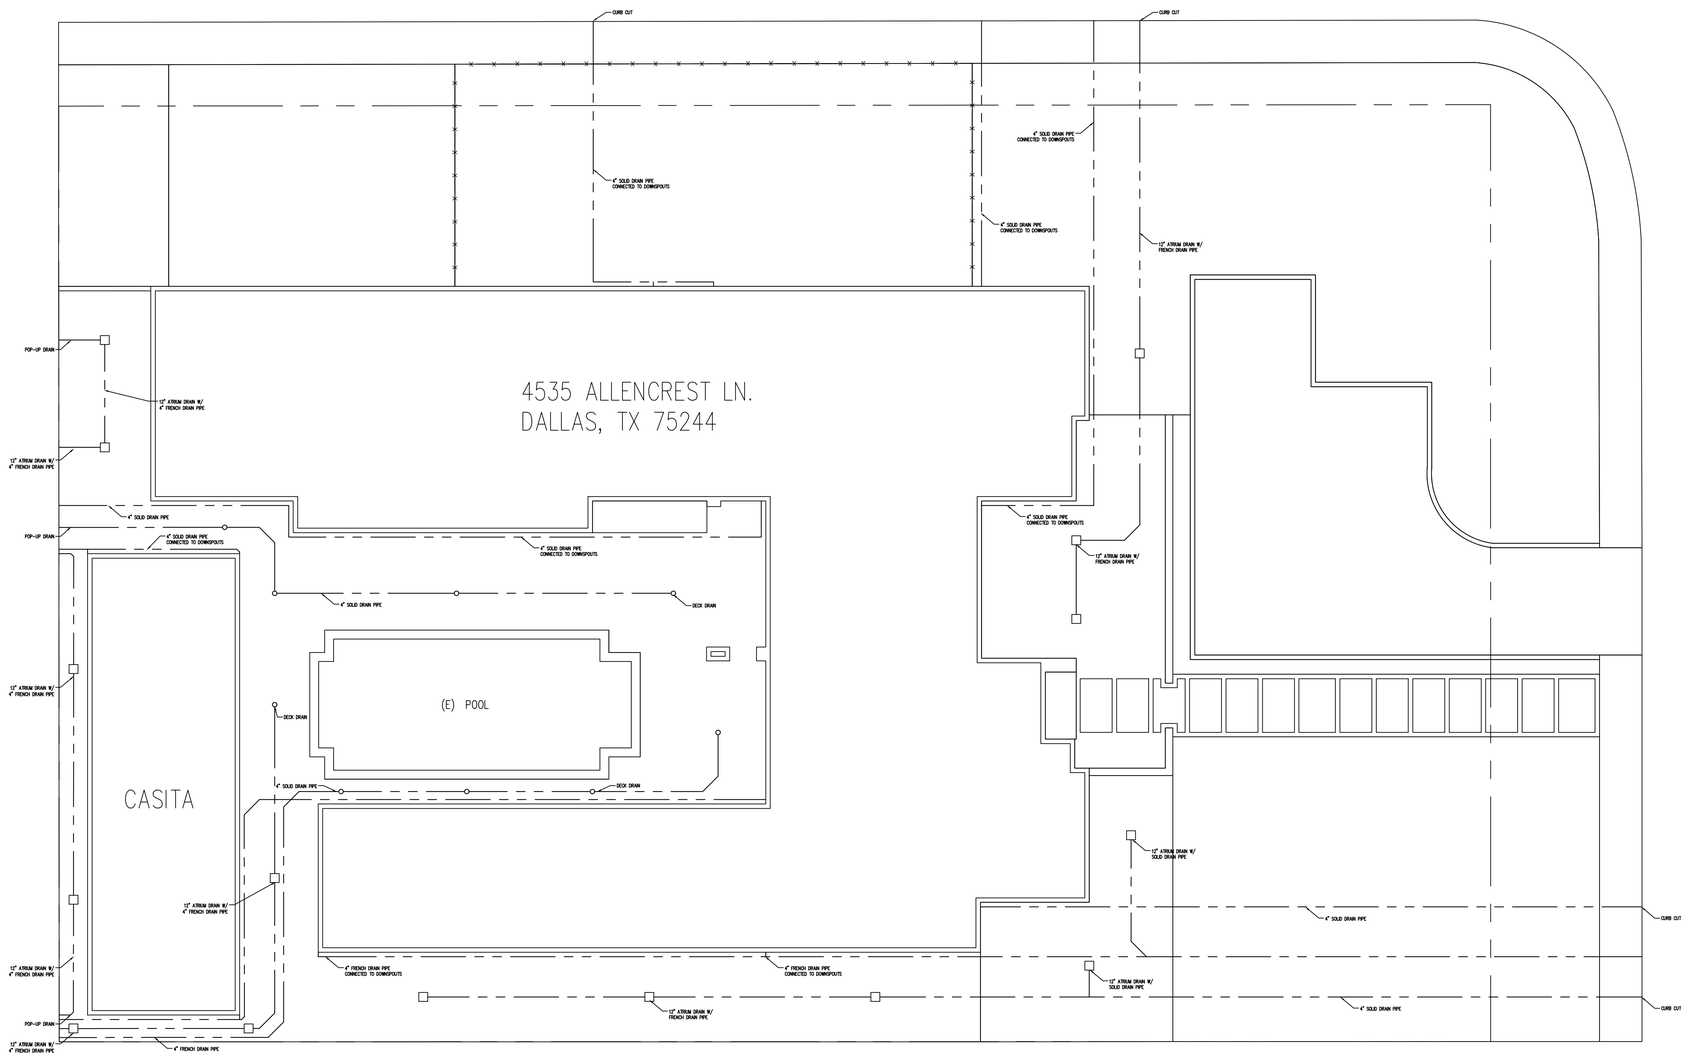

0 8' 16' 32'

GRAPHIC SCALE SCALE: 1/8"=1'-0"

COMPLETE™
LANDSCULPTURE
2000 SANDY LANE
DALLAS, TEXAS 75220
TEL: 214-358-5296
FAX: 214-357-5121
WWW.COMPLETELANDSCULPTURE.COM

Project
MEINERT RESIDENCE

Address
4535 ALLENCREST LN.
DALLAS, TEXAS 75224

Consultant
JM

Designed
JM

Date Issued
06.25.2024

No.	Date	Revision

Sheet Title
DRAINAGE PLAN

Sheet Number
L 2.0